


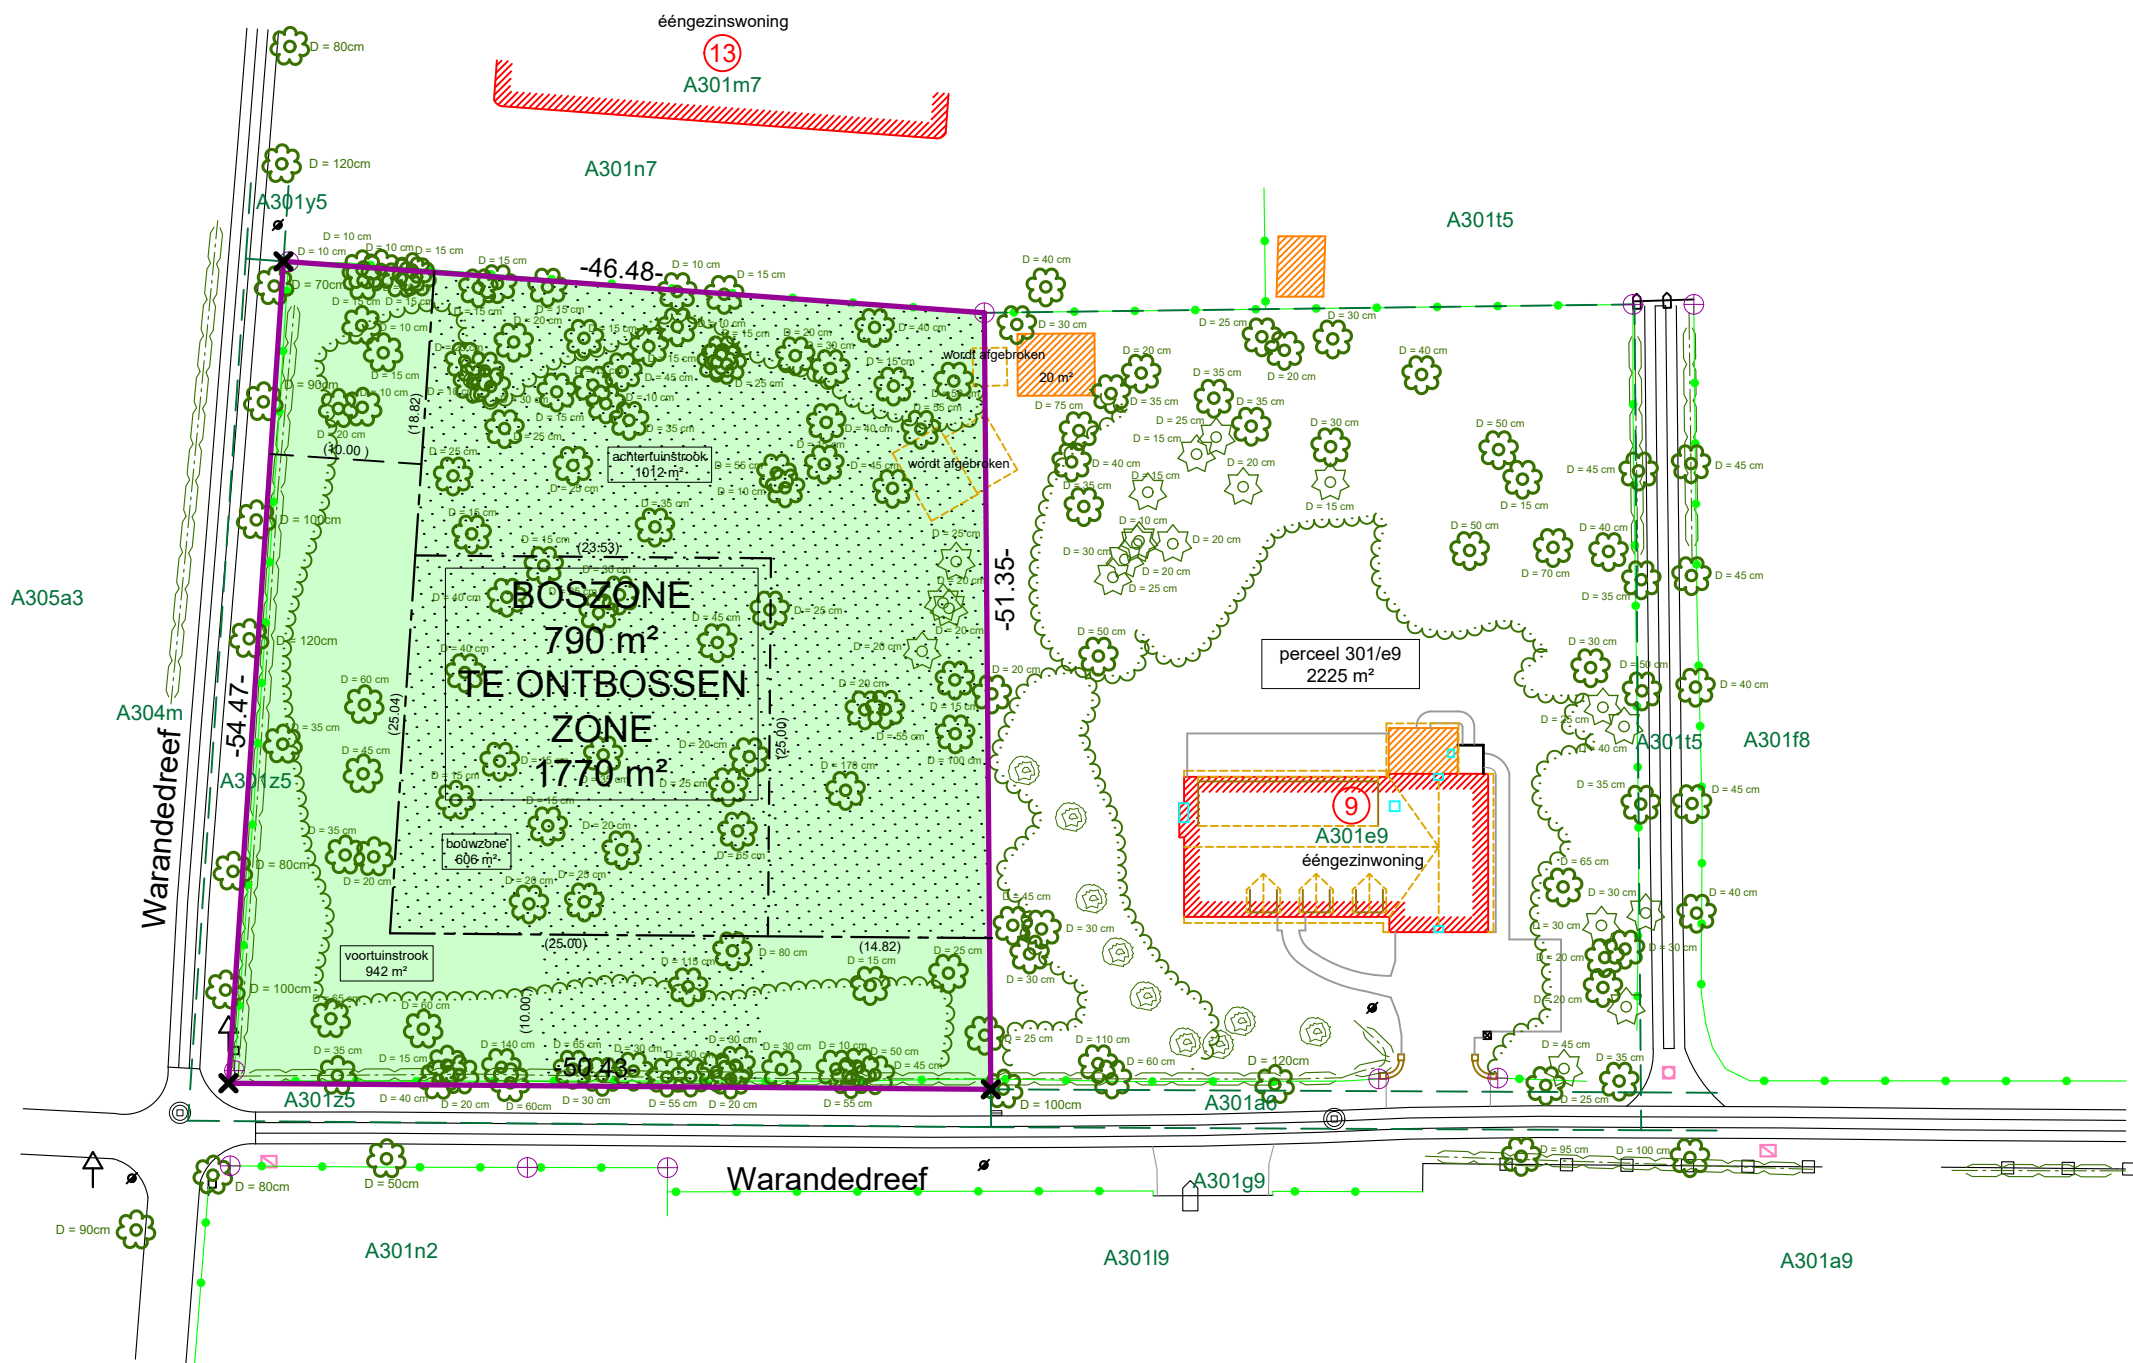

VERKADELING WARANDEDREEF - SINT-MARTENS-LATEM

schaal 1/500

02/08/2023

Warandedreef 9, 9831 Sint-Martens-Latem

Sint-Martens-Latem 2de afdeling/Deurle, sectie A, 301e9, 301d9, 301a6 & 301z5

INPLANTINGSPLAN NIEUWE TOESTAND BOSZONE EN TE ONTBOSSEN ZONE

U:\1.4 Modeldocumenten\1.4.11 BricsCAD\CCexperts_LOGO_PAN_POS.png

Claeyssens en Couckuyt BV
Kouterbaan 16b
9830 Sint-Martens-Latem

09 233 40 54
info@ccexperts.be
www.ccexperts.be